SECTION "A-A"
SCALE: 1/8"=1'0"

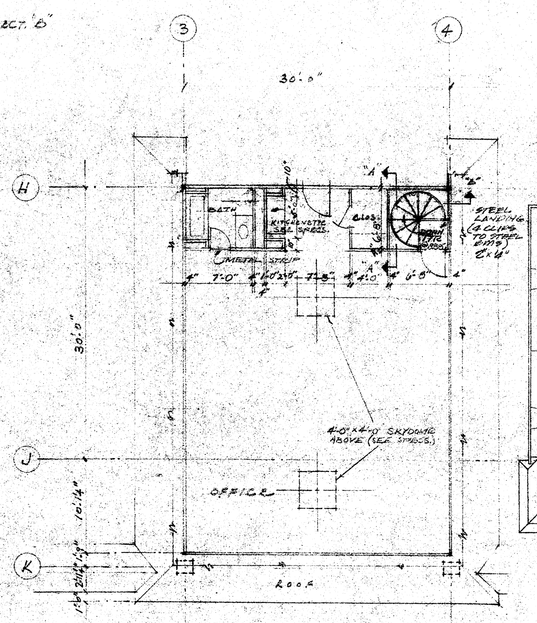

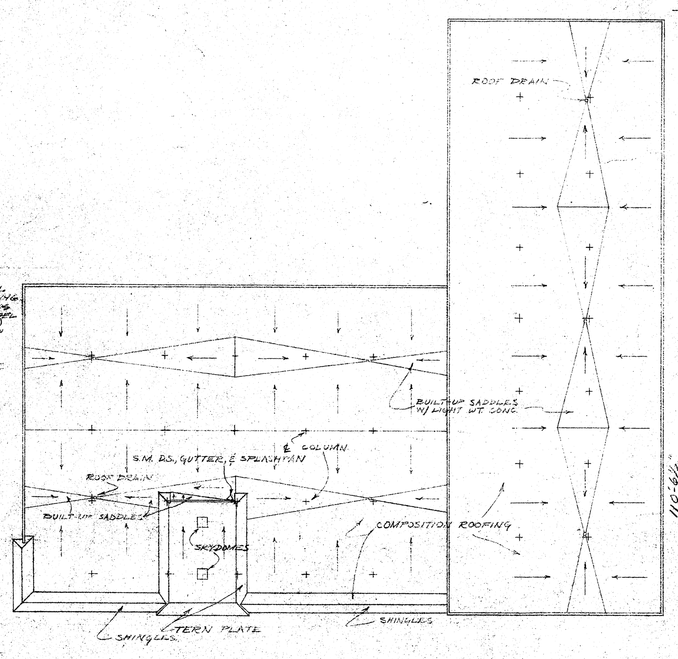

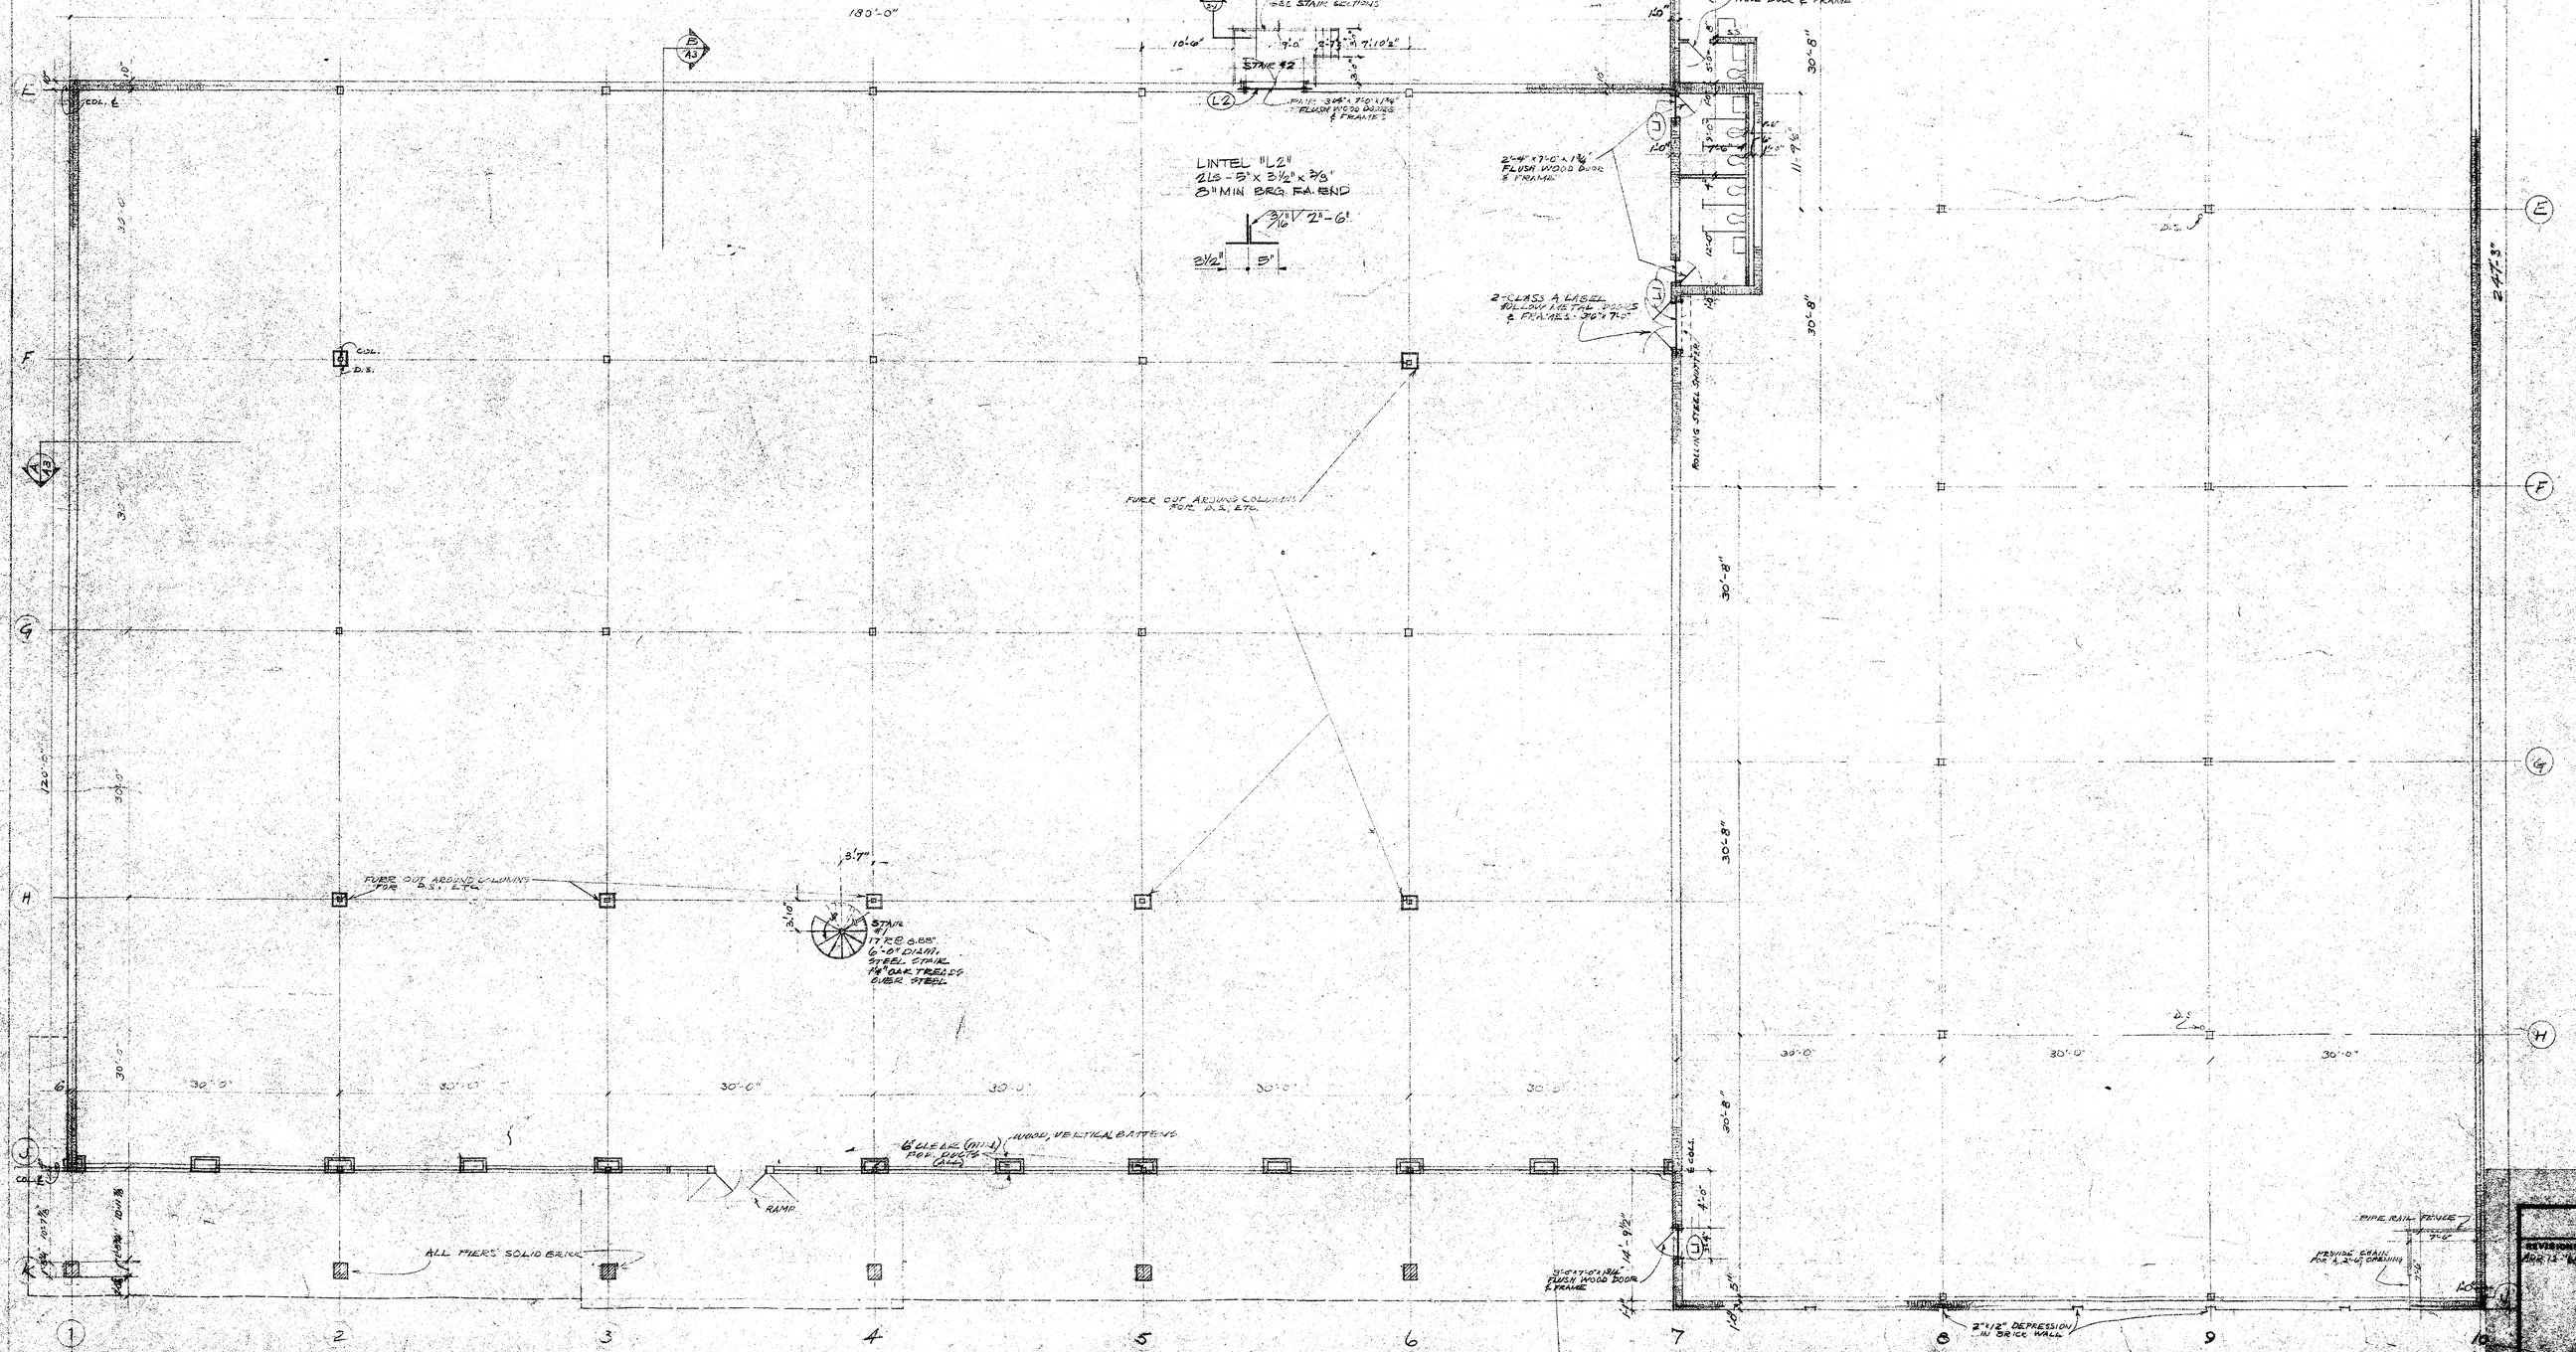

FIRST FLOOR PLAN

PLUNKETT FURNITURE STORE
1000 LEVITT ROAD
LOMBARD, ILLINOIS

BARRY & KAY, INC.
ARCHITECTS

A2